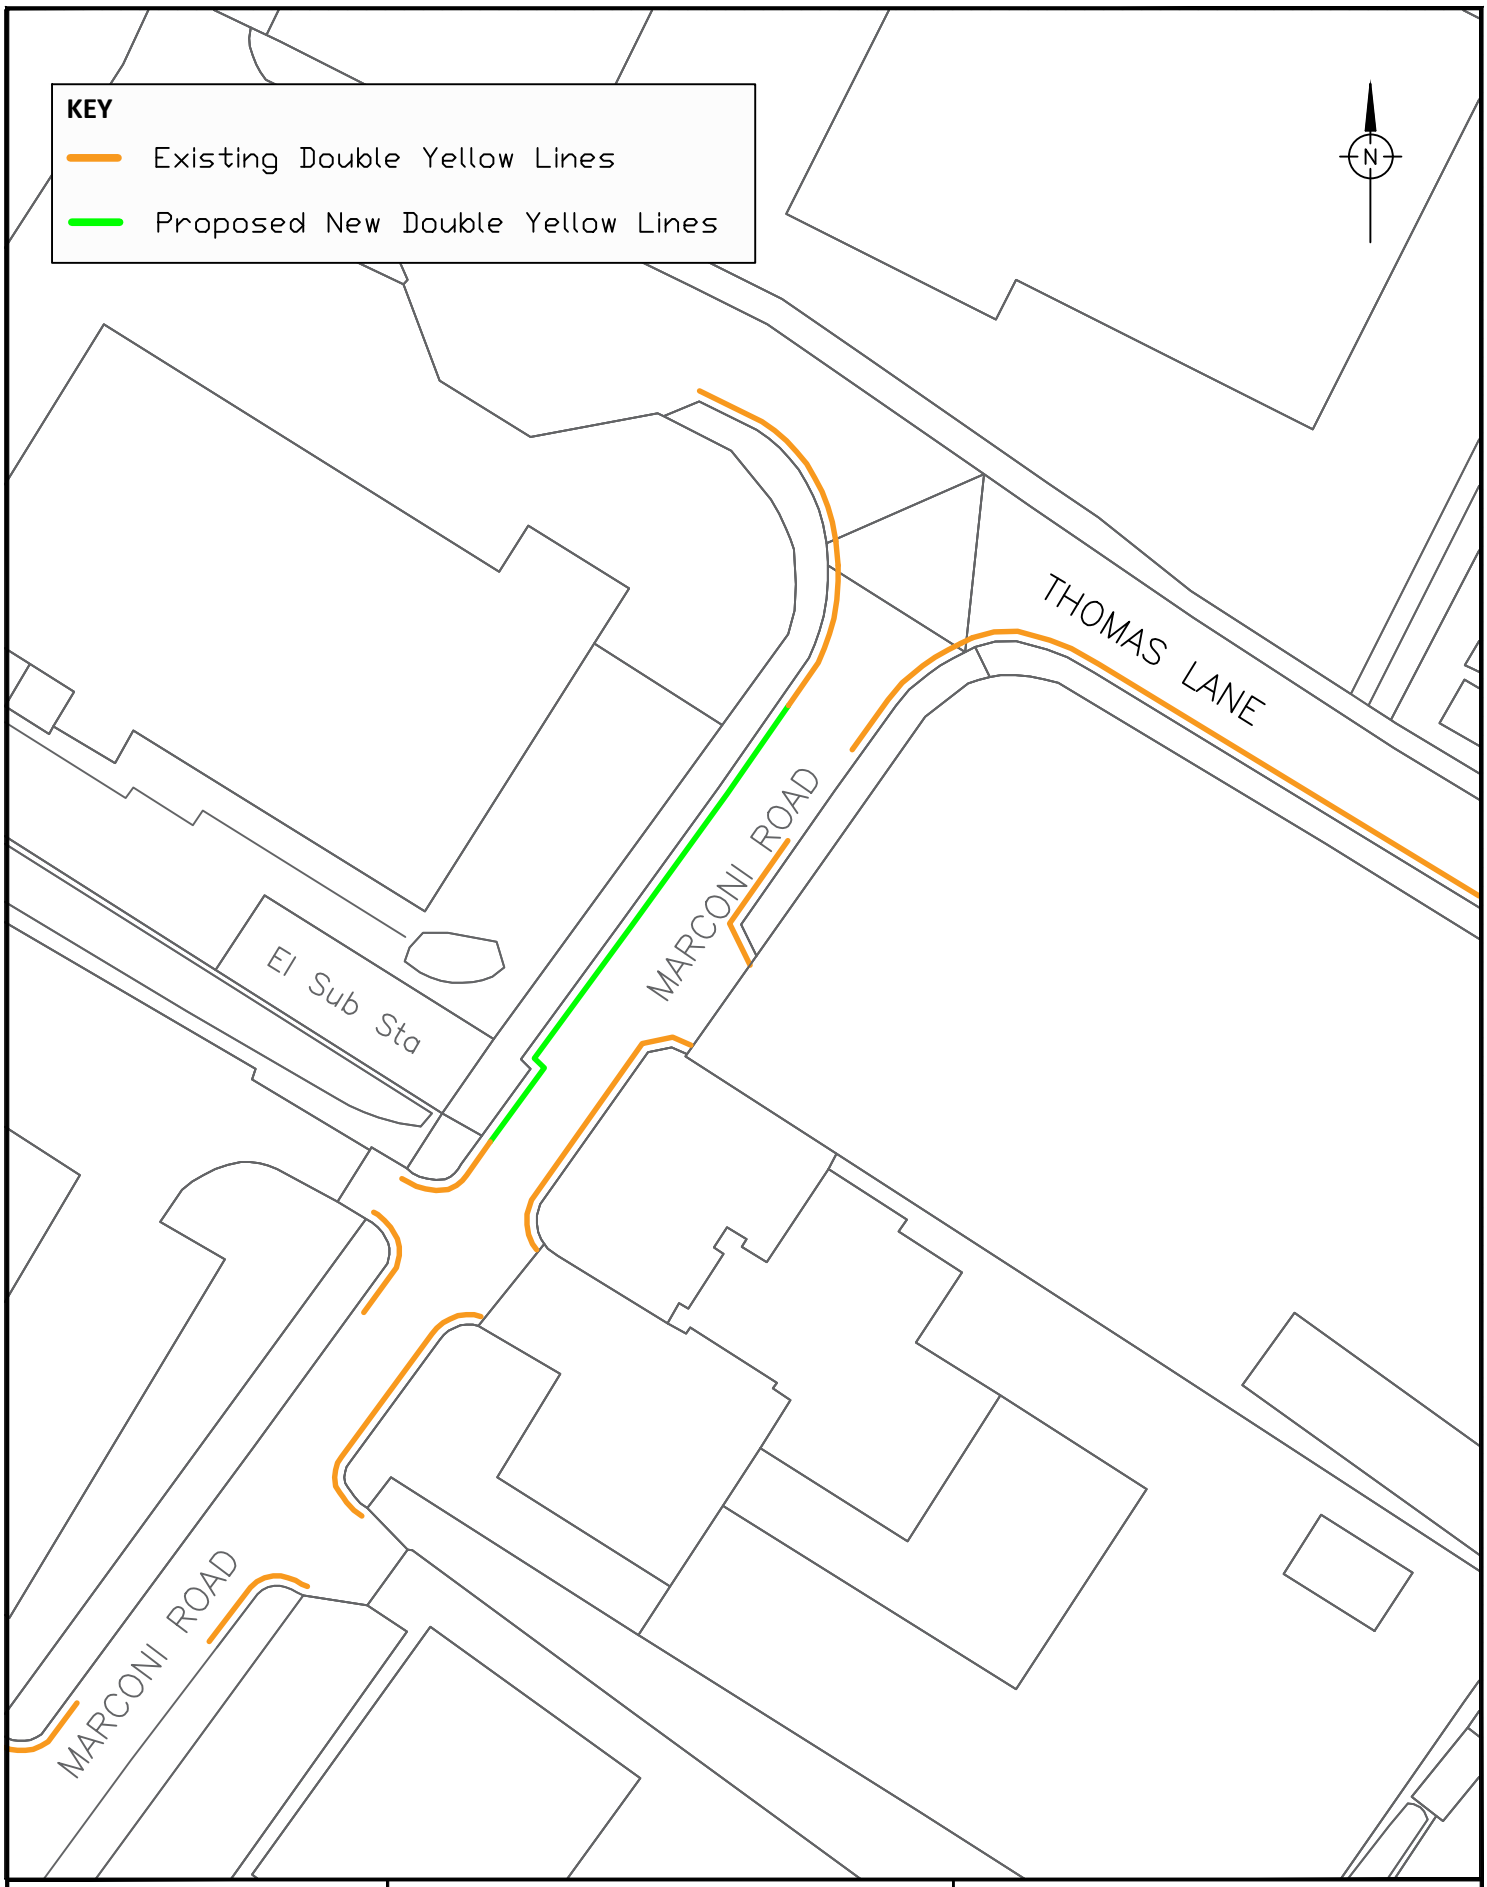

Cumbria County Council
Parkhouse Building, Kingmoor Business Park
CARLISLE, Cumbria, CA6 4SJ, Tel. 01228 673030

TRO Review 2018 -2019
Marconi Road
NWAAT

Reproduced from, or based on, Ordnance survey map material with the permission of the Controller of Her Majesty's Stationery Office. (c) Crown Copyright 2006. Licence number 100019596

Figure No.QCANPRN07/INF5

Drawn by SDN	Scale NTS	Date August 18