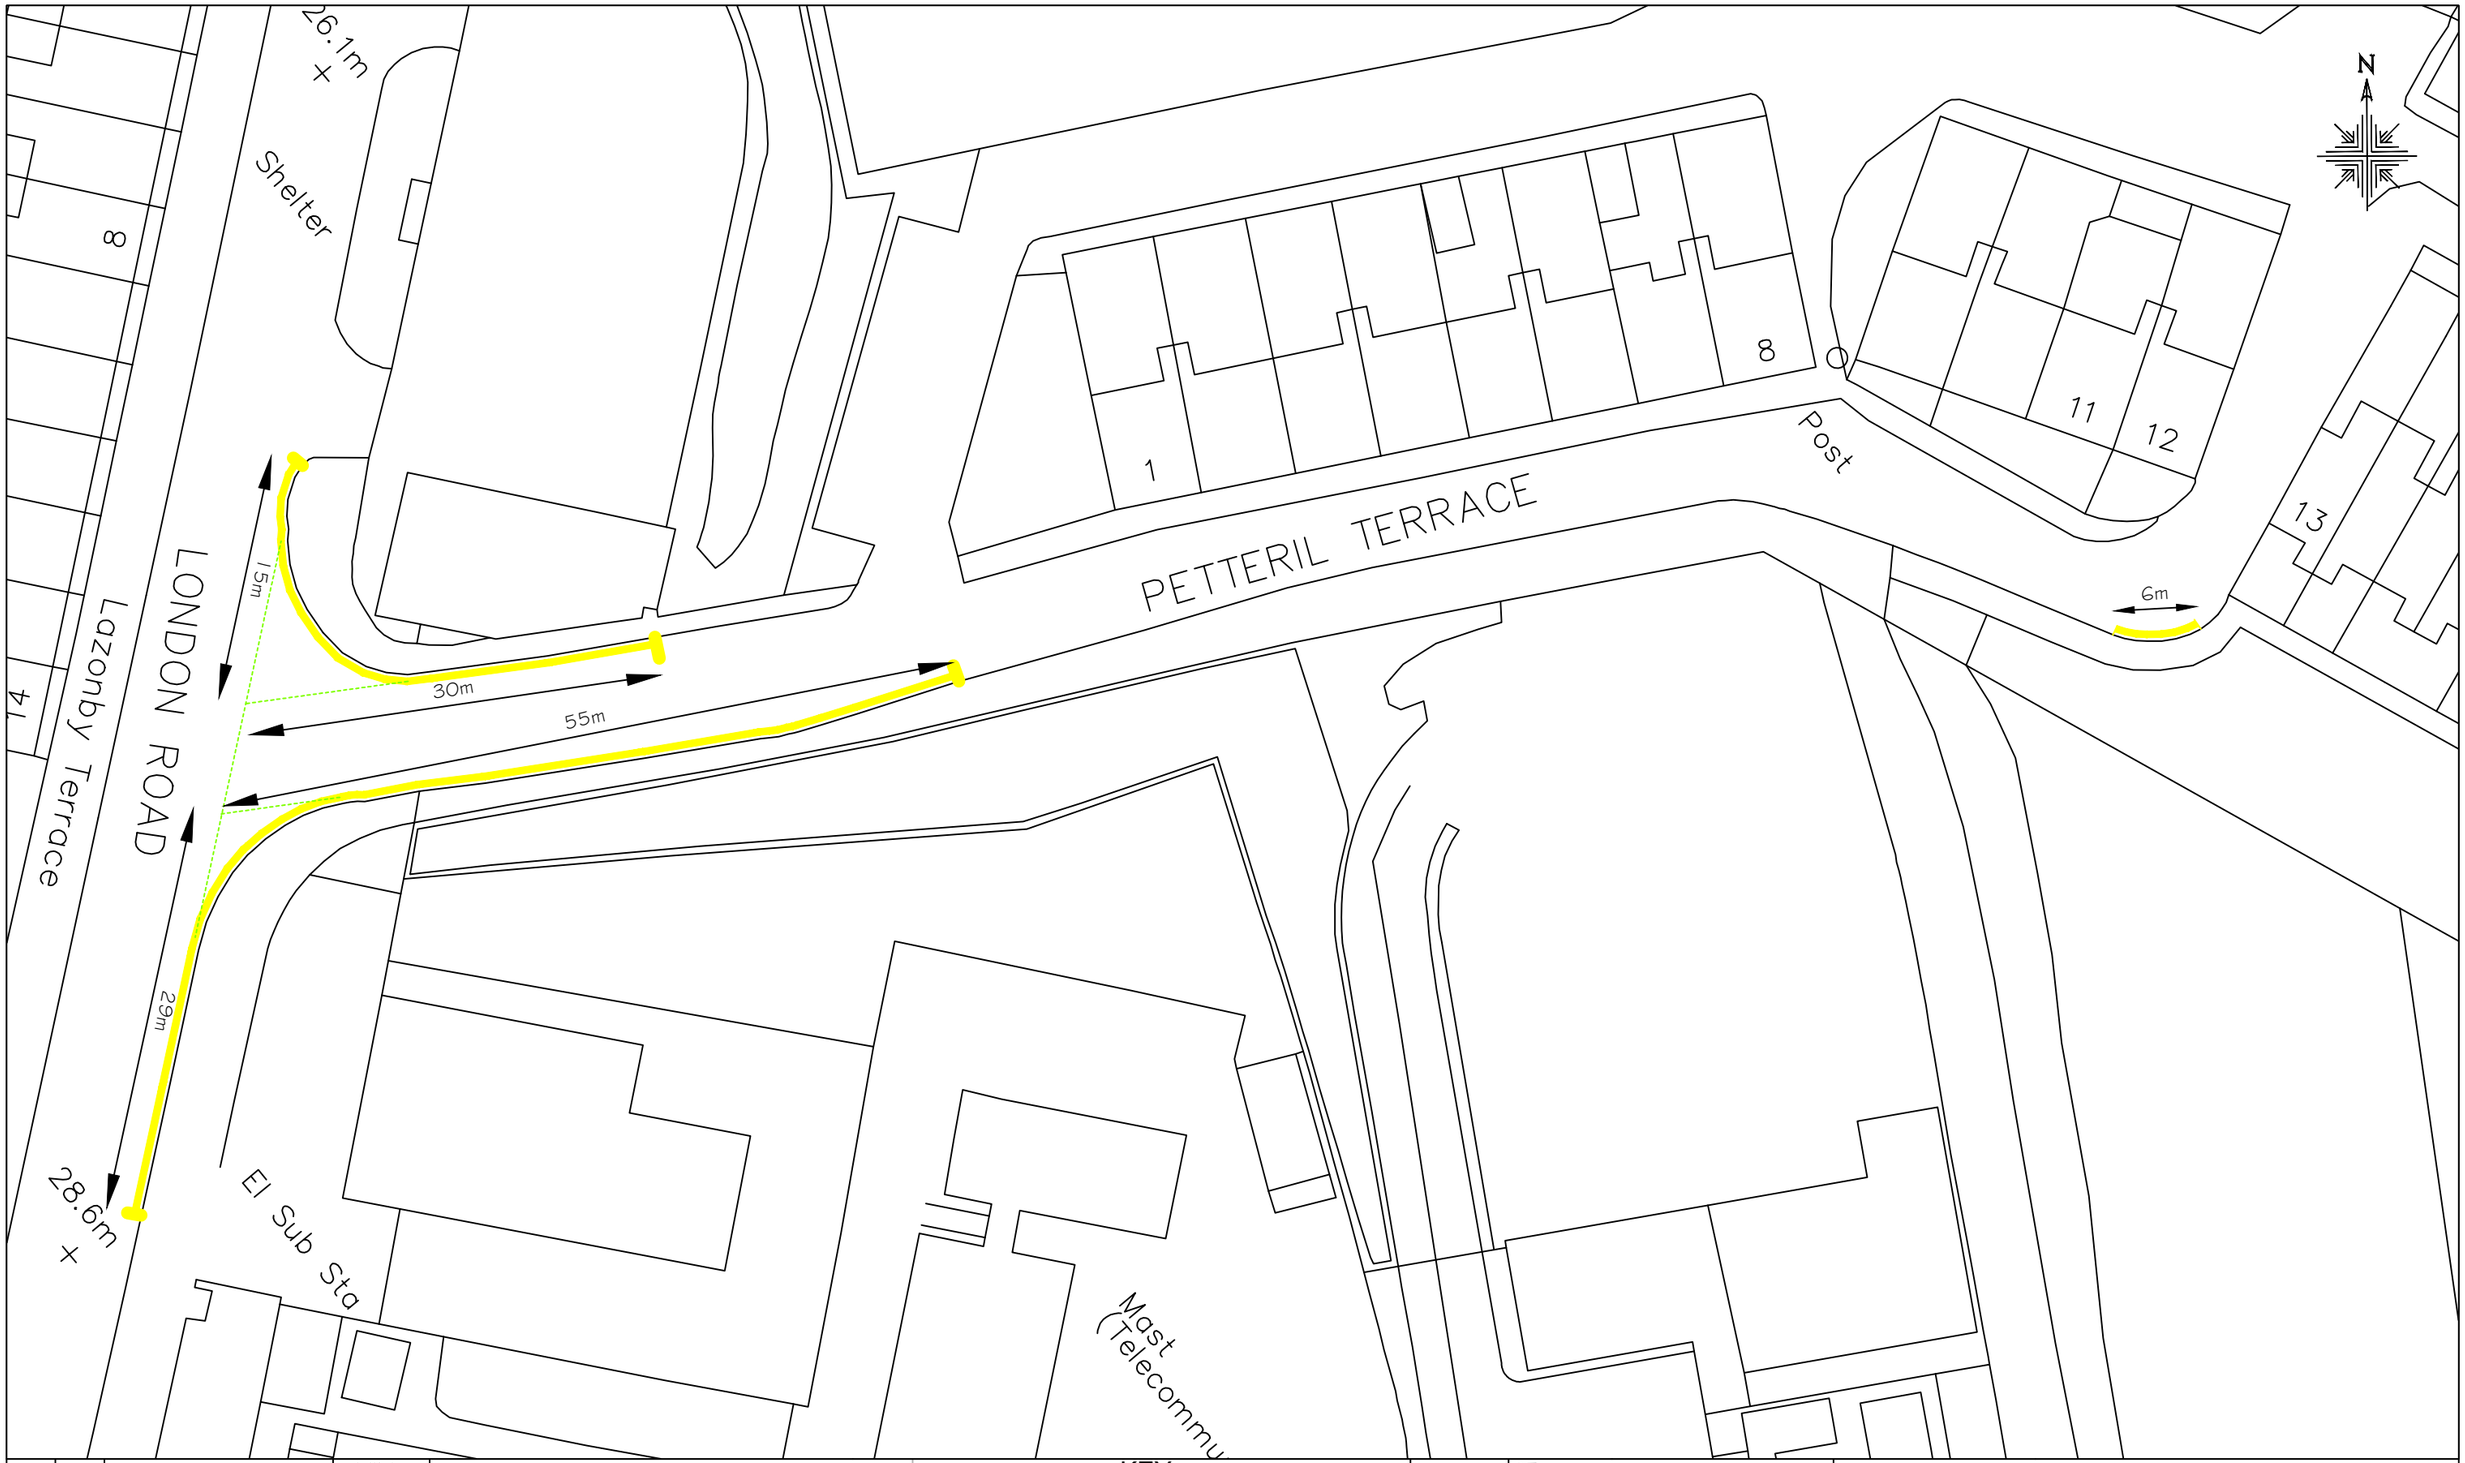

Rev. No.	Date	Amendments	Initials Made	Initials Chk.

Scale: /

Date: /

Proposed Double Yellow Line, location Plan - London Road at Jct With Petteril Terrace.

KEY

Double Yellow Lines:

Measurement: 15

Guide Lines For Measurement:

Drawn	BE
Checked	/
Approved	/
Drawing No.	/

Reproduced from, or based on, Ordnance Survey Map material with the permission of the Controller of Her Majesty's Stationery Office. Crown Copyright Licence No. 100019596 Cumbria County Council. Unauthorised reproduction infringes Crown copyright and may lead to prosecution or civil proceedings.

Cumbria Highways
Skirsgill Depot
Penrith
Cumbria
CA10 2BQ
Tel: 01768 812315
Fax: 01768 812391
e-mail: